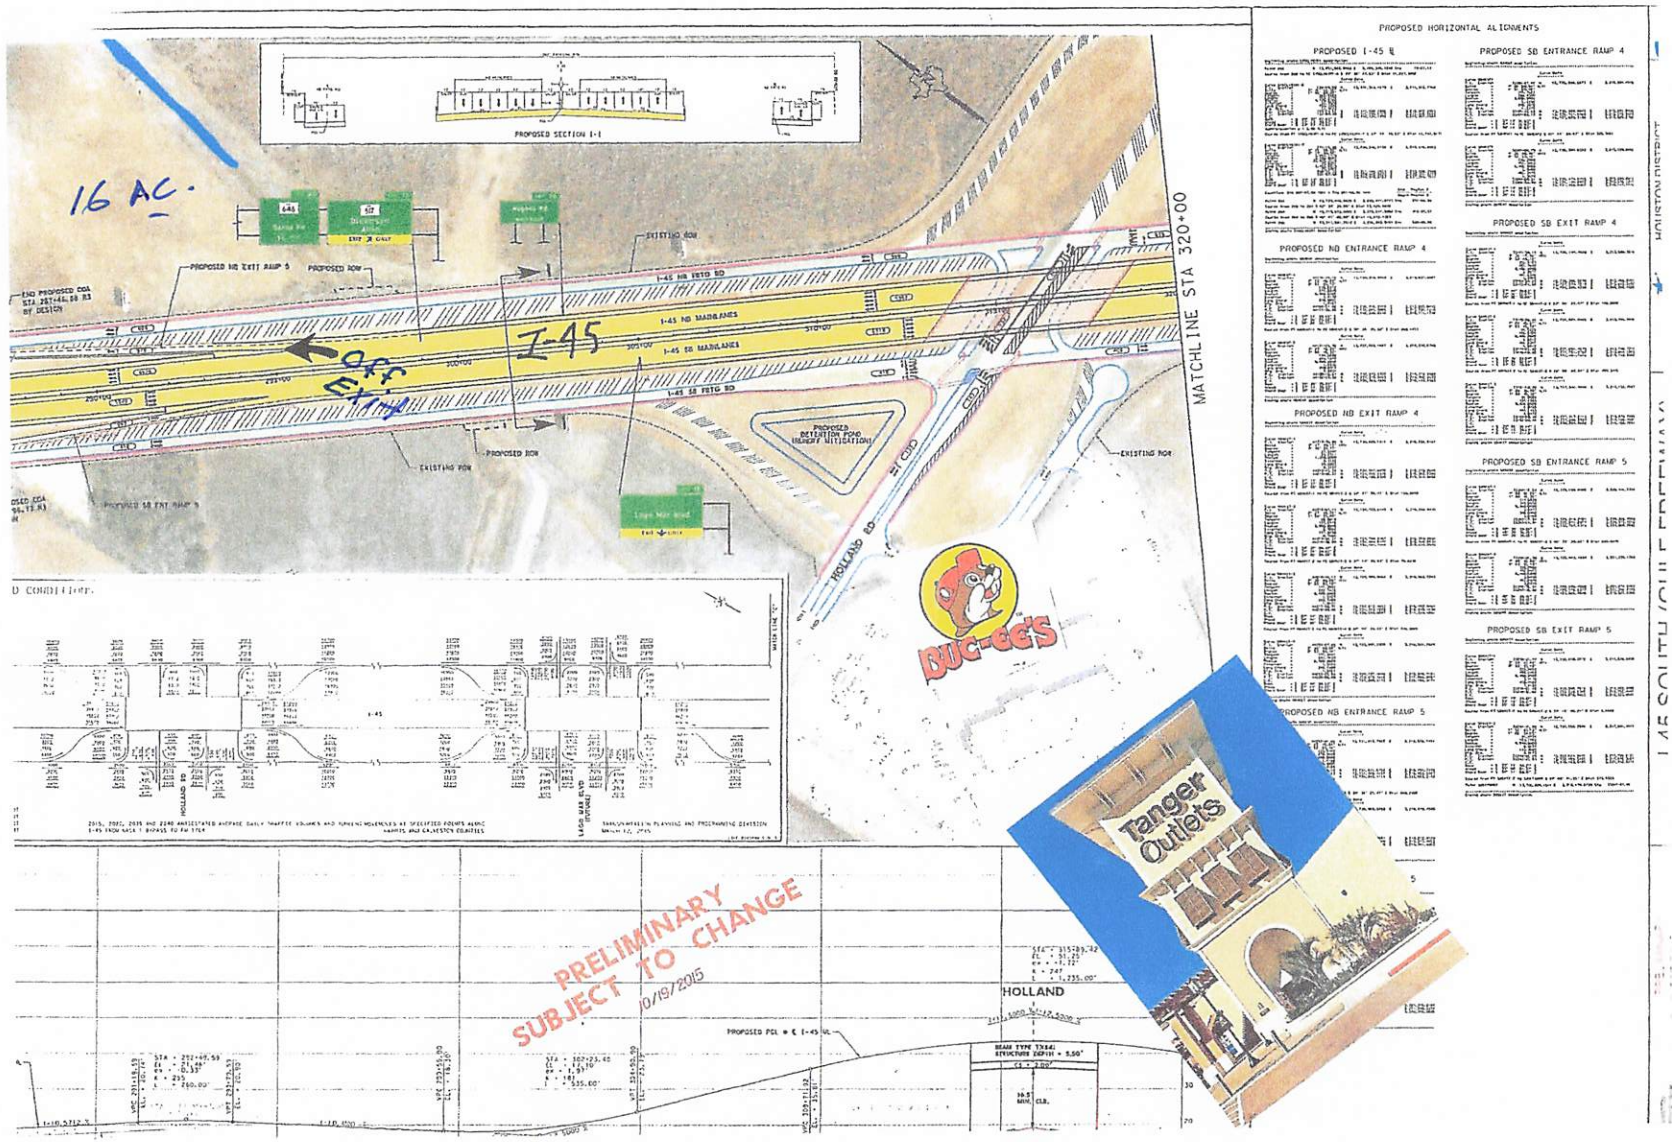
16 AC.
I-45
EXIT
MATCHLINE STA 320+00
PROPOSED HORIZONTAL ALIGNMENTS
PROPOSED I-45 ℄
PROPOSED NB ENTRANCE RAMP 4
PROPOSED NB EXIT RAMP 4
PROPOSED NB ENTRANCE RAMP 5
PROPOSED SB ENTRANCE RAMP 4
PROPOSED SB EXIT RAMP 4
PROPOSED SB ENTRANCE RAMP 5
PROPOSED SB EXIT RAMP 5
HOLLAND
PRELIMINARY
SUBJECT TO CHANGE
10/19/2015
Tanger Outlets

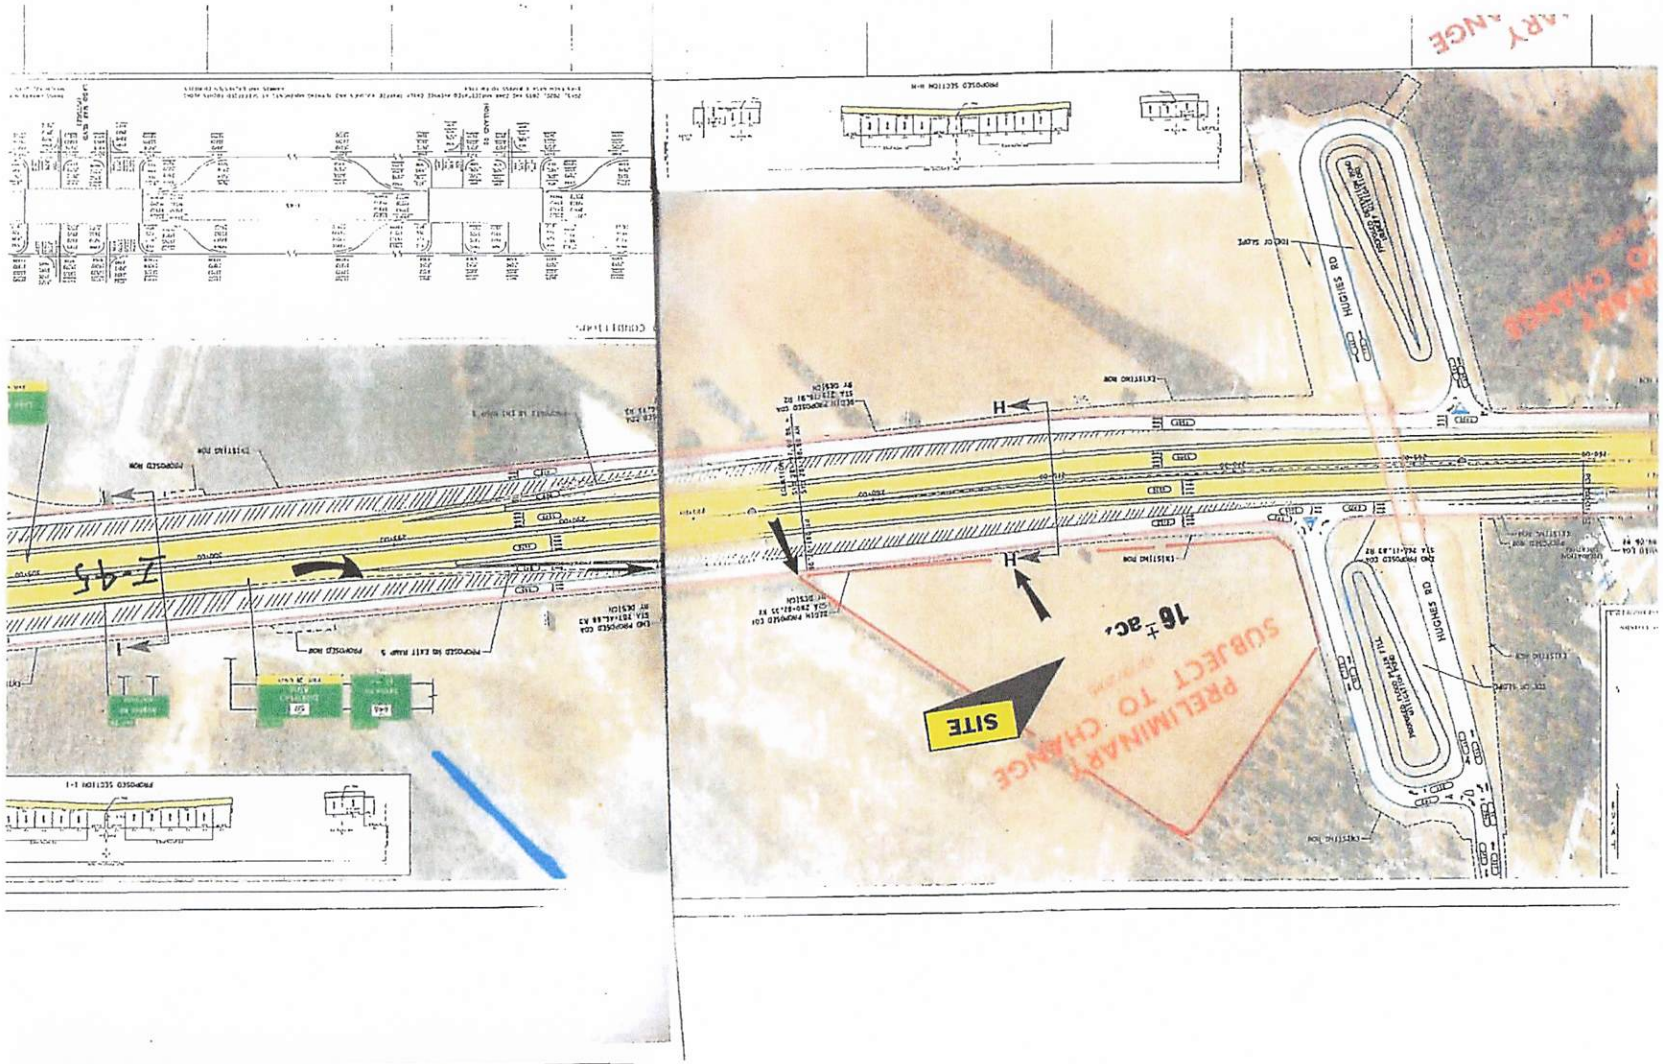
I-45
SITE
16± ac.
PRELIMINARY
SUBJECT TO CHANGE
HIGHSIES RD